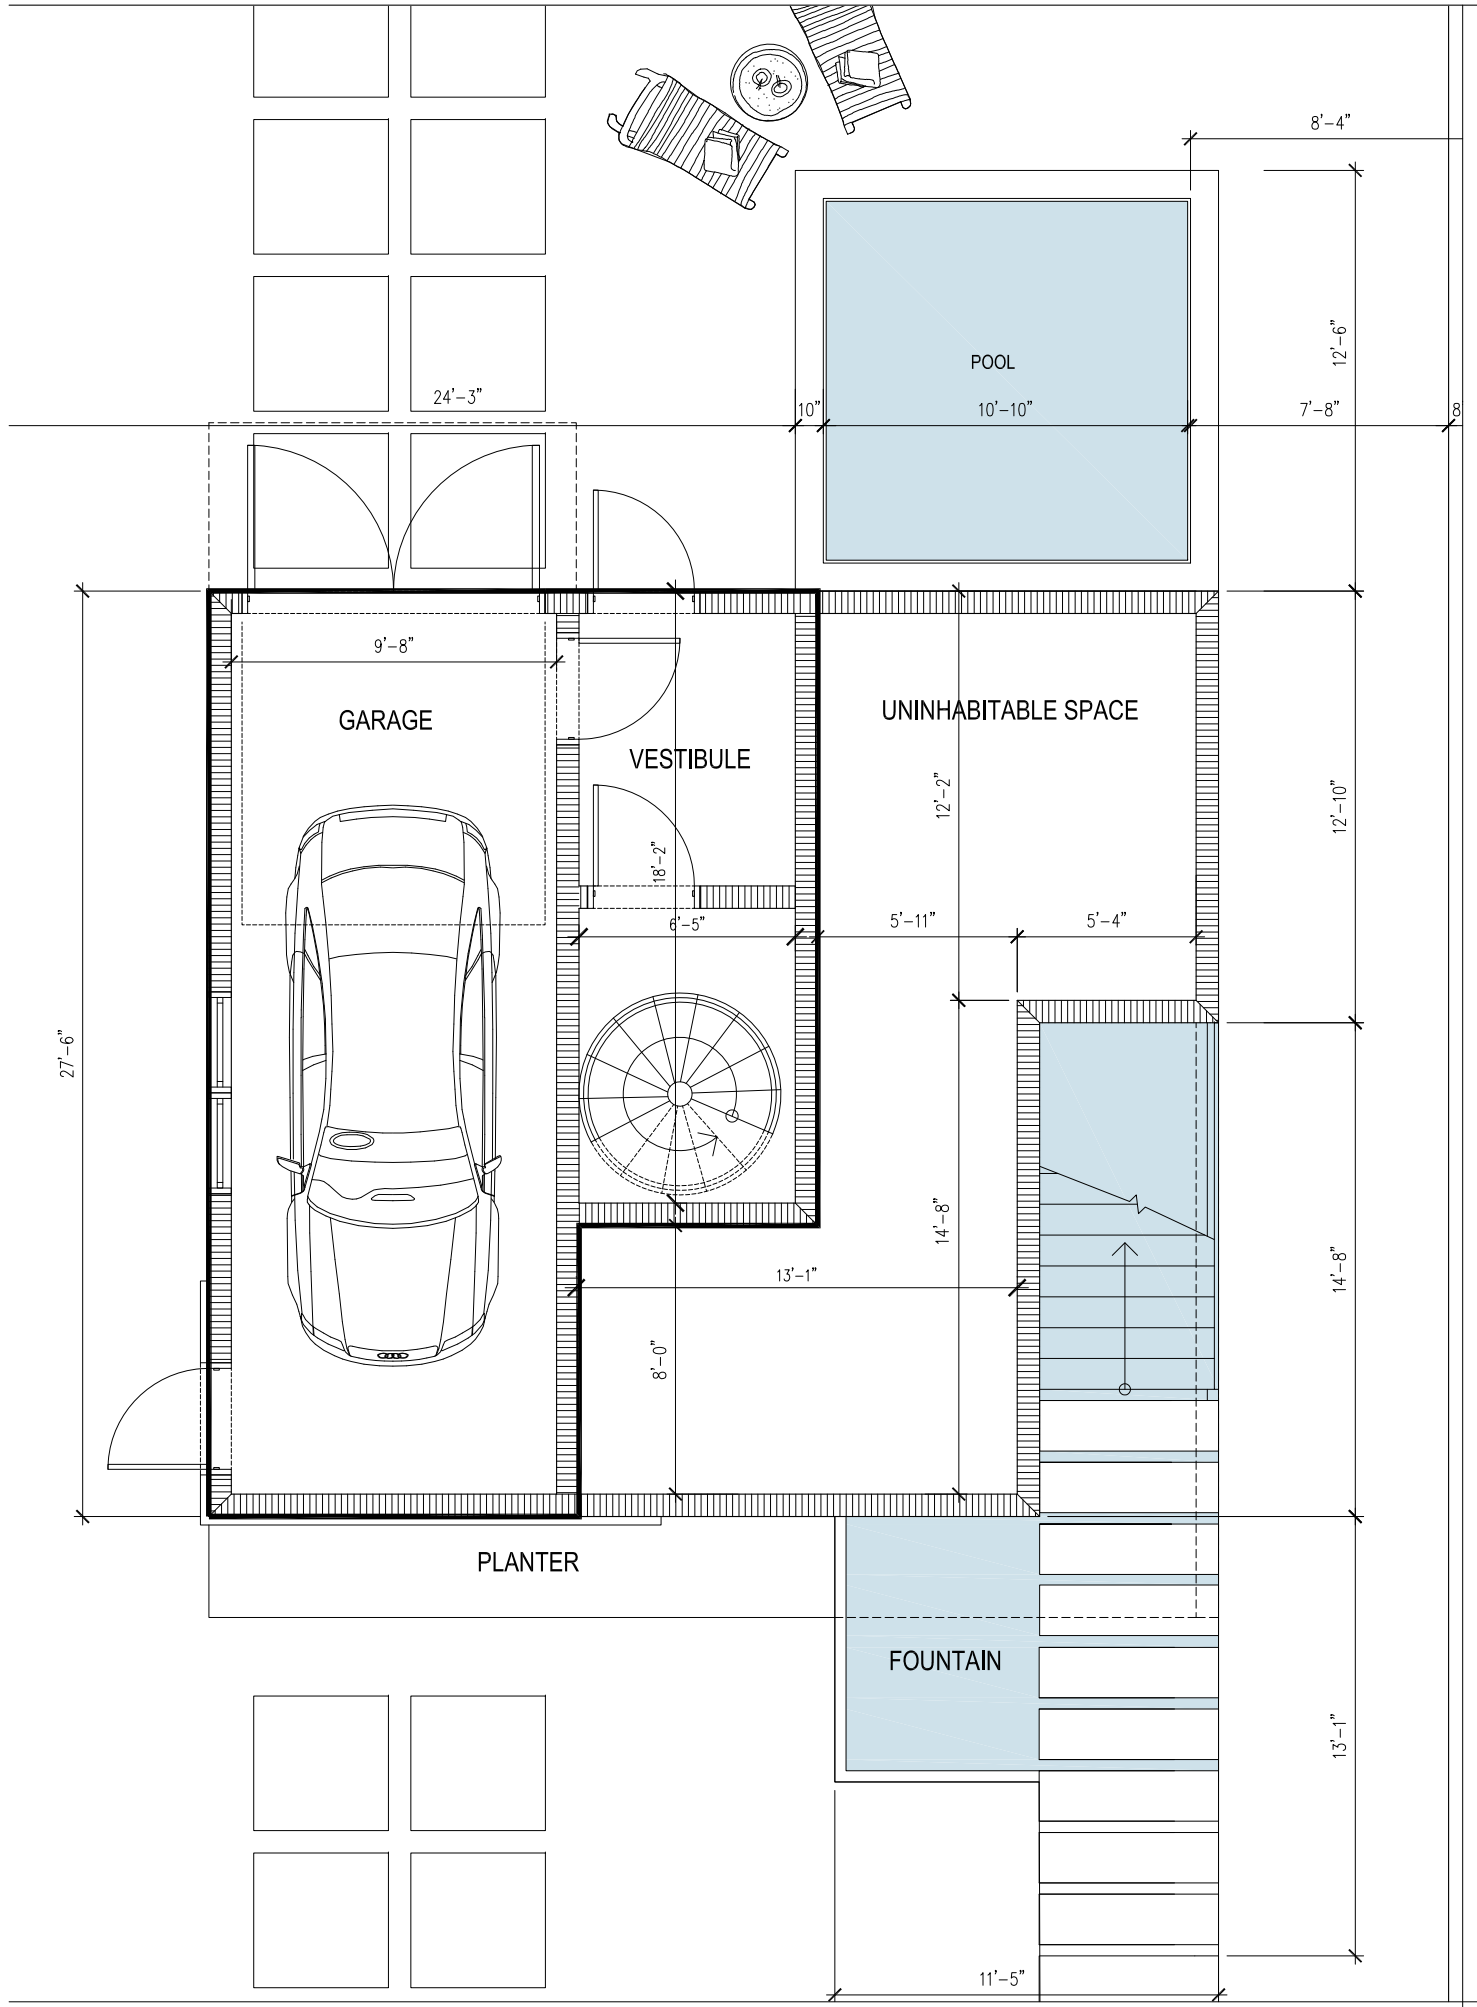

1 First Floor Plan – Floor Dimensions Plan
SCALE: 3/8" = 1'-0"

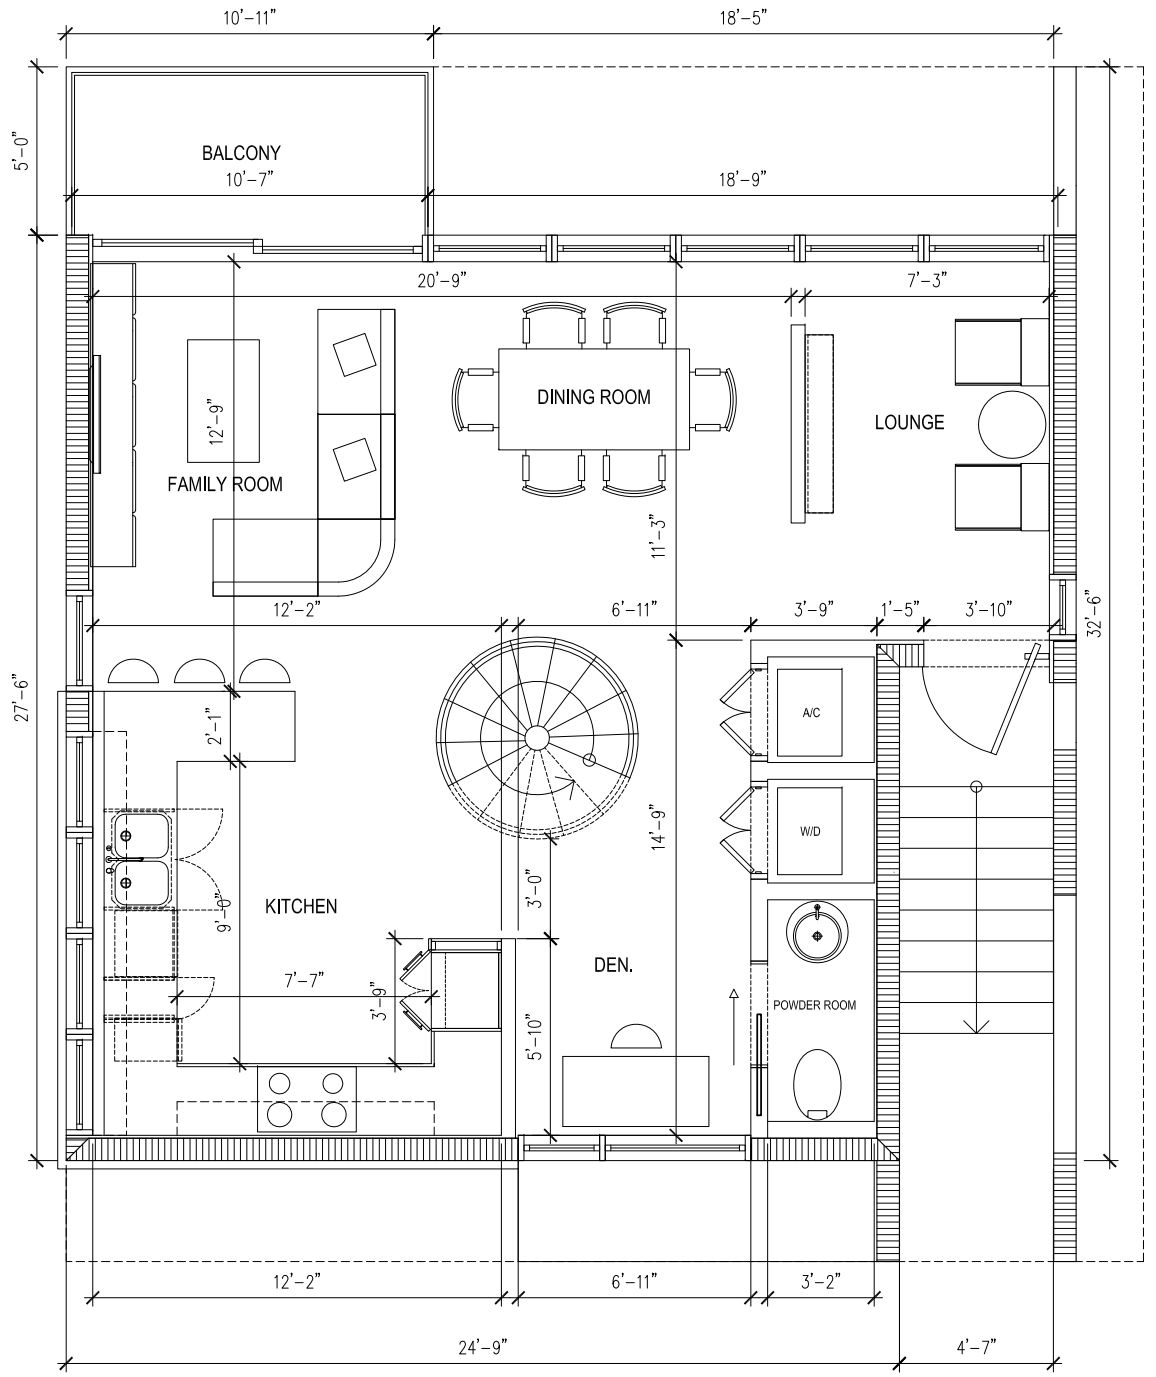

2 Second Floor Plan – Floor Dimensions Plan
SCALE: 3/8" = 1'-0"